


Township N° XII North, Range N° XIV East 2^d M^{ts} INDIAN N^o 117
N & E 2 P. M.

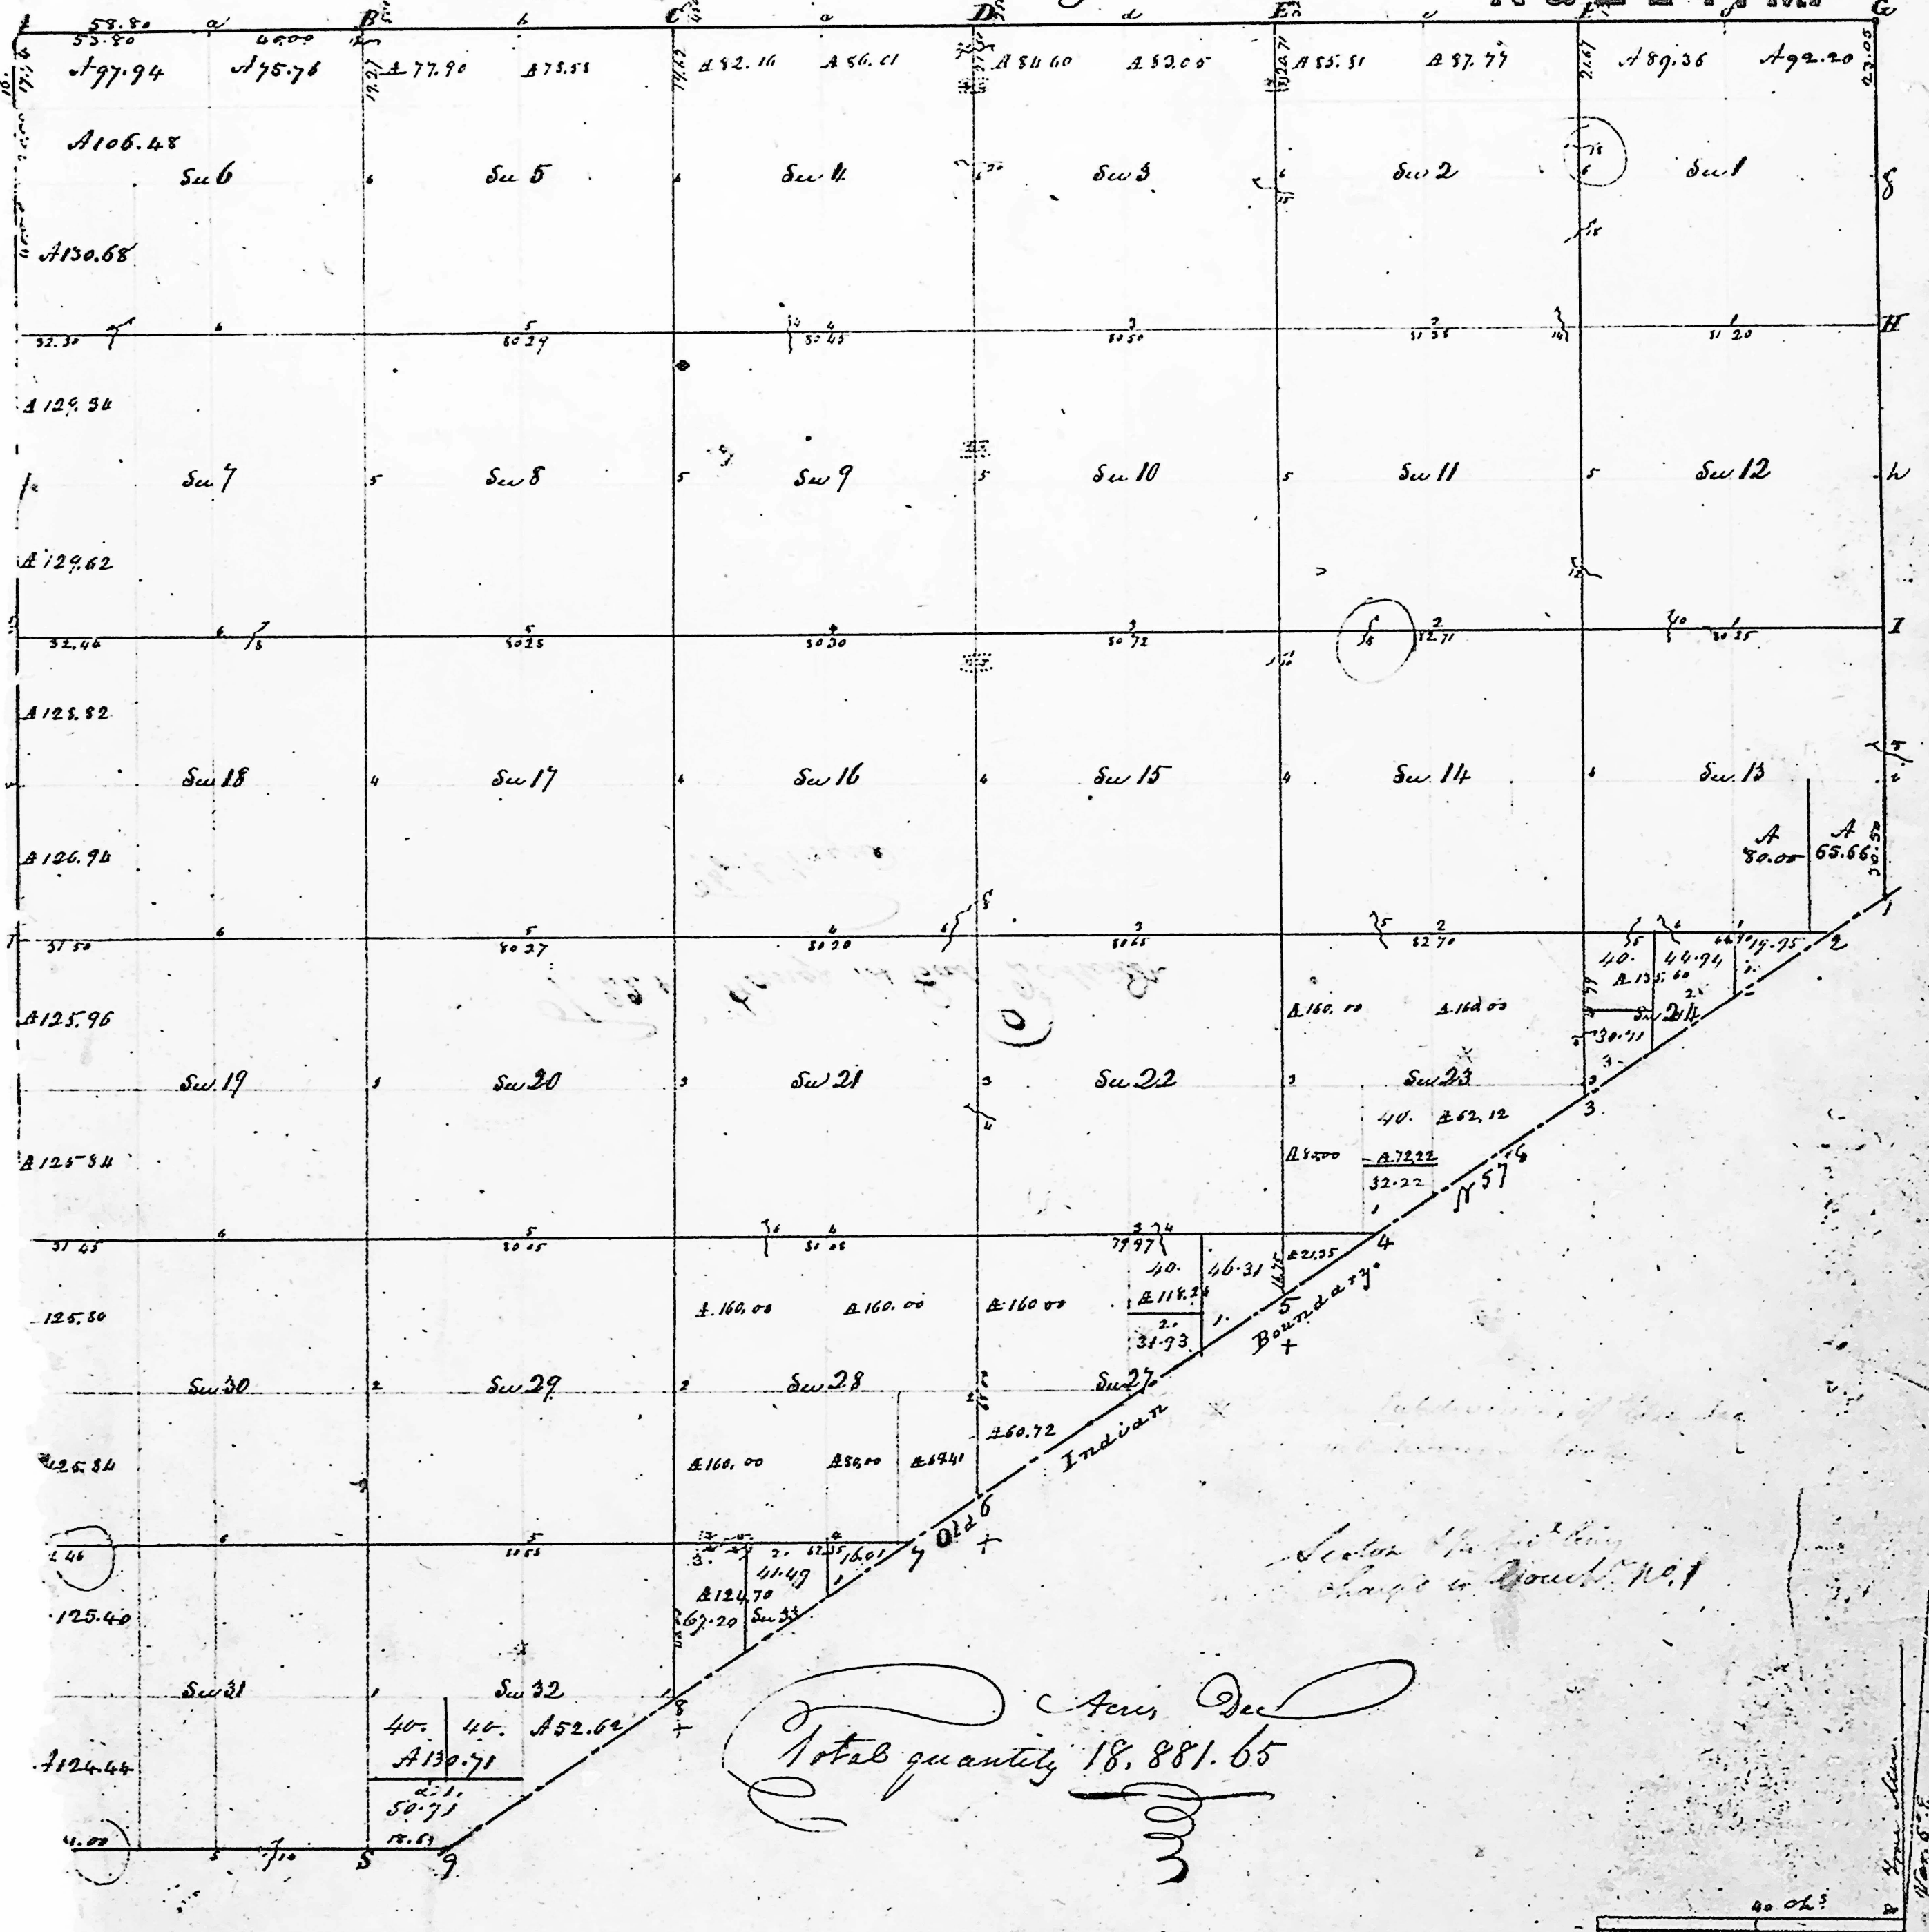


Acis Dec
Total quantity 18,881.65

A true copy of the original plat filed in this office

Surveyor General's Office
March 8th 1823

James H. Smith
Surveyor General

N. 15

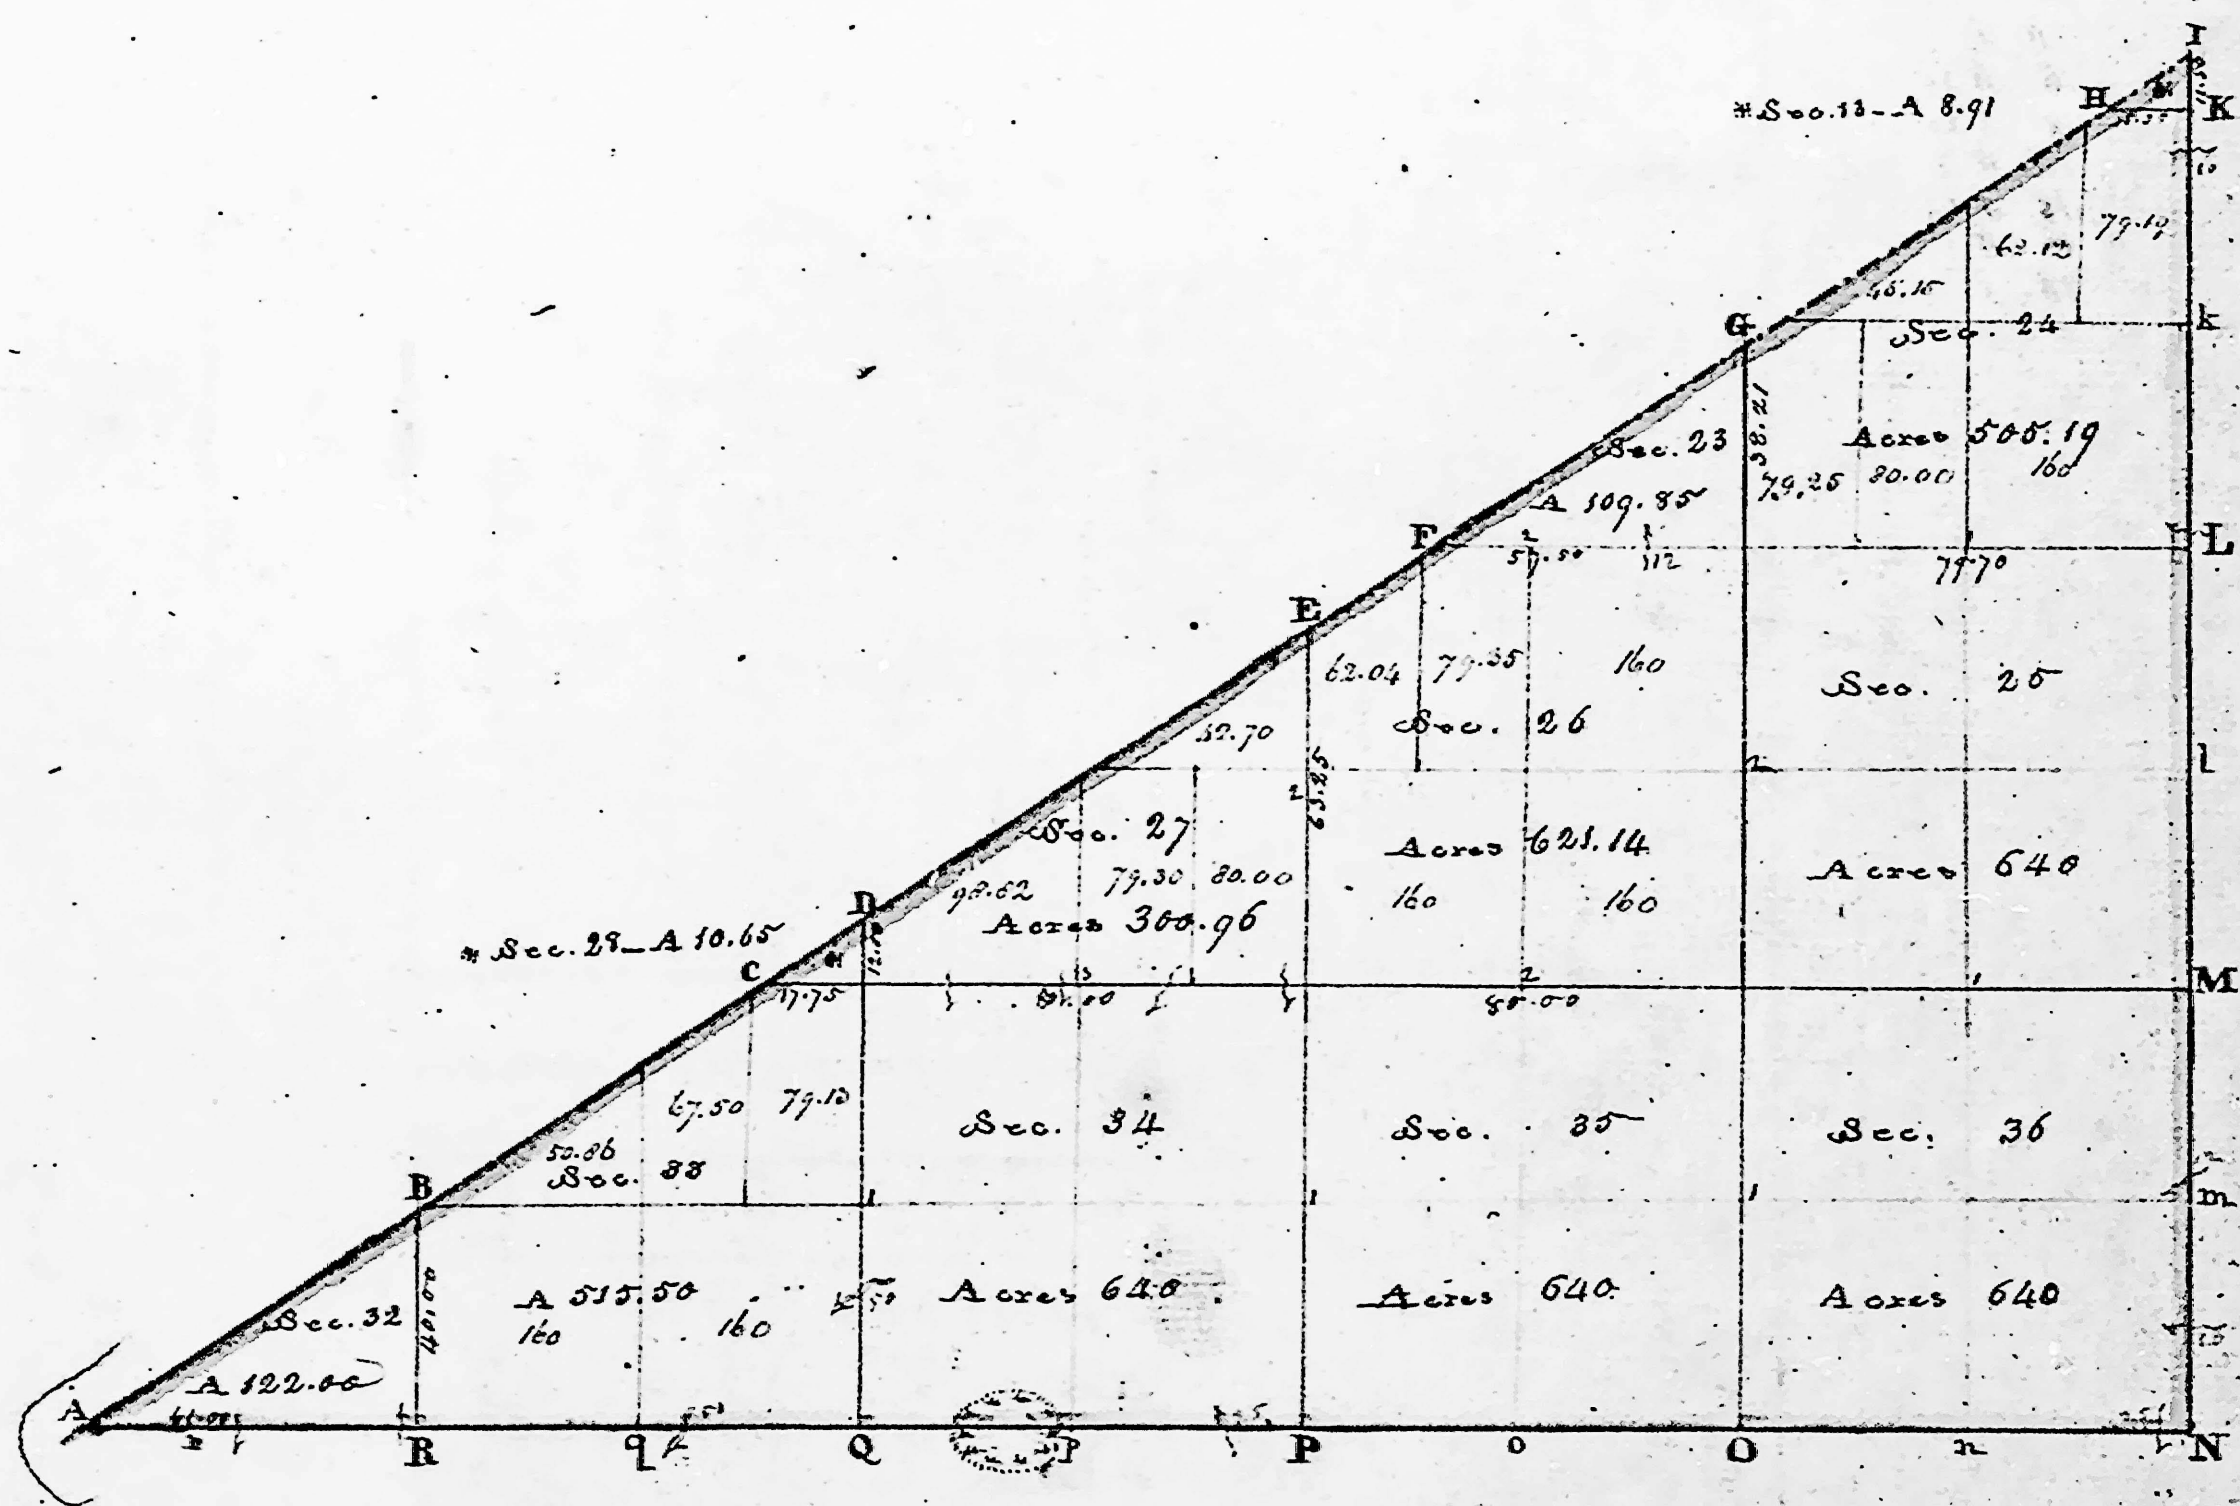

Township N:XXII, North, Range N:XIV, East of 2nd Meridian. Surveyed by Jacob Fowler, 1844

Total 4,754.20

Description of the Soil on the interior Sectional lines.

Between Sections	Quality				
35-36	Beech, Oak & Hickory - Part Wet				
26-35	ditto				
25-26	Beech, Sugar, Ash, Oak & Hickory				
23-24	ditto				
23-26	Beech, Ash, Sugar & Part Wet				
24-25	ditto				
25-26	ditto				
34-35	Beech, Ash, Oak & Hickory				
26-35	ditto				
26-27	ditto				
33-34	ditto				
27-28					
28-33					
27-34	Beech, Sugar, Oak & Ash				
32-33	ditto				

Township N^o 12 North, Range N^o 14 East of 1st Mer.

Interior Sectional corners described

Posts	Bearing trees	Links	Courses	Links	Quality of the soil	Section corners	Bearing trees	Links	Courses	Links
A	Beech	13	S 61 E	31		23, 26, 33, 36	Beech	17	S 40 W	20
B	do	12	S 74 E	17			do	20	S 31 W	15
B	Hickory	22	S 65 E	33		23, 24, 25, 26	Beech	20	S 86 W	38
C	Beech	22	S 73 E	22		26, 27, 34, 35	Hickory	18	S 27 E	28
C	do	8	S 28 E	8			do	6	S 25 W	10
D	do	20	S 7 E	23		27, 28, 33, 34	H. Oak	10	S 21 W	3
D	do	33	S 42 W	26			Beech	12	S 12 E	15
E	Beech	18	S 24 W	24						
F	Hickory	14	S 13 E	31						
F	Beech	14	S 65 E	11						
G	do	20	S 34 W	10						
G	Ash	13	S 56 E	20						
H	Beech	33	S 3 W	30						
I	do	8	S 81 E	20						
K	Beech	16	S 87 E	10	K to L East 1/2 Sec. Beech					
K	Ash	14	S 43 W	17	Can. Ash & Hickory					
K	Beech	22	S 88 E	6						
L	Sugar	12	S 30 W	40	L to M Beech. Ash &c					
L	Beech	14	S 6 W	11						
I	do	20	S 85 E	23						
I	H. Oak	22	S 73 E	27						
M	Sugar	12	S 9 W	13	M to N Beech. Sugar					
M	Ash	20	S 45 E	34	do &c					
M	Beech	10	S 30 W	10						
M	Sugar	10	S 75 W	23						
N	Hickory	15	S 50 E	28	N to O East 1/2 Sec					
N	Sugar	24	S 77 E	9	Sugar Beech &c					
N	Buckeye	6	S 88 W	18						
n	H. Oak	12	S 29 W	10						
O	do	12	S 19 W	13	O to P Beech. Ash					
O	Ash	20	S 40 E	8	Sugar &c					
O	H. Oak	12	S 83 E	14						
O	Sugar	13	S 8 W	16						
P	Beech	12	S 81 E	17	P to Q Sugar. Beech					
P	do	18	S 23 W	36	Ash &c					
P	Ash	18	S 42 E	34						
P	Sugar	16	S 1 E	6						
Q	Beech	10	S 66 W	17	Q to R ditto					
Q	do	16	S 84 W	10						
Q	do	18	S 39 W	13						
Q	Beech	33	S 3 W	8						
R	do	23	S 31 E	17	R to A ditto					
R	H. Oak	40	S 32 E	40						
R	H. Oak	16	S 11 E	33						
R	Ash	36	S 68 E	13						
R	Beech	16	S 36 W	20						

Quarter Section corners described


From W to	Bearing trees	Links	Courses	Links
M to C at 1.	Hickory	30	S 65 W	30
	S. Oak	40	S 69 W	16
2.	Hickory	10	S 23 W	15
	do	18	S 8 W	22
3.	H. Oak	18	S 71 E	11
	H. Oak	38	S 44 W	18
L to F at 1.	do	20	S 29 E	24
	B. Ash	—	S 81 E	16
2.	Beech	10	S 15 E	28
	Sugar	20	S 78 E	31
O to G at 1.	Beech	18	S 12 E	13
	do	16	S 16 W	18
2.	Beech	8	S 51 E	9
	do	12	S 56 W	8
P to E at 1.	Beech	20	S 37 E	32
	H. Oak	36	S 56 E	50
2.	Beech	20	S 10 E	12
	do	18	S 10 E	38
Q to D at 1.	Beech	30	S 85 E	3
	do	10	S 9 W	20

Indiana
H. Q.

2

41

22

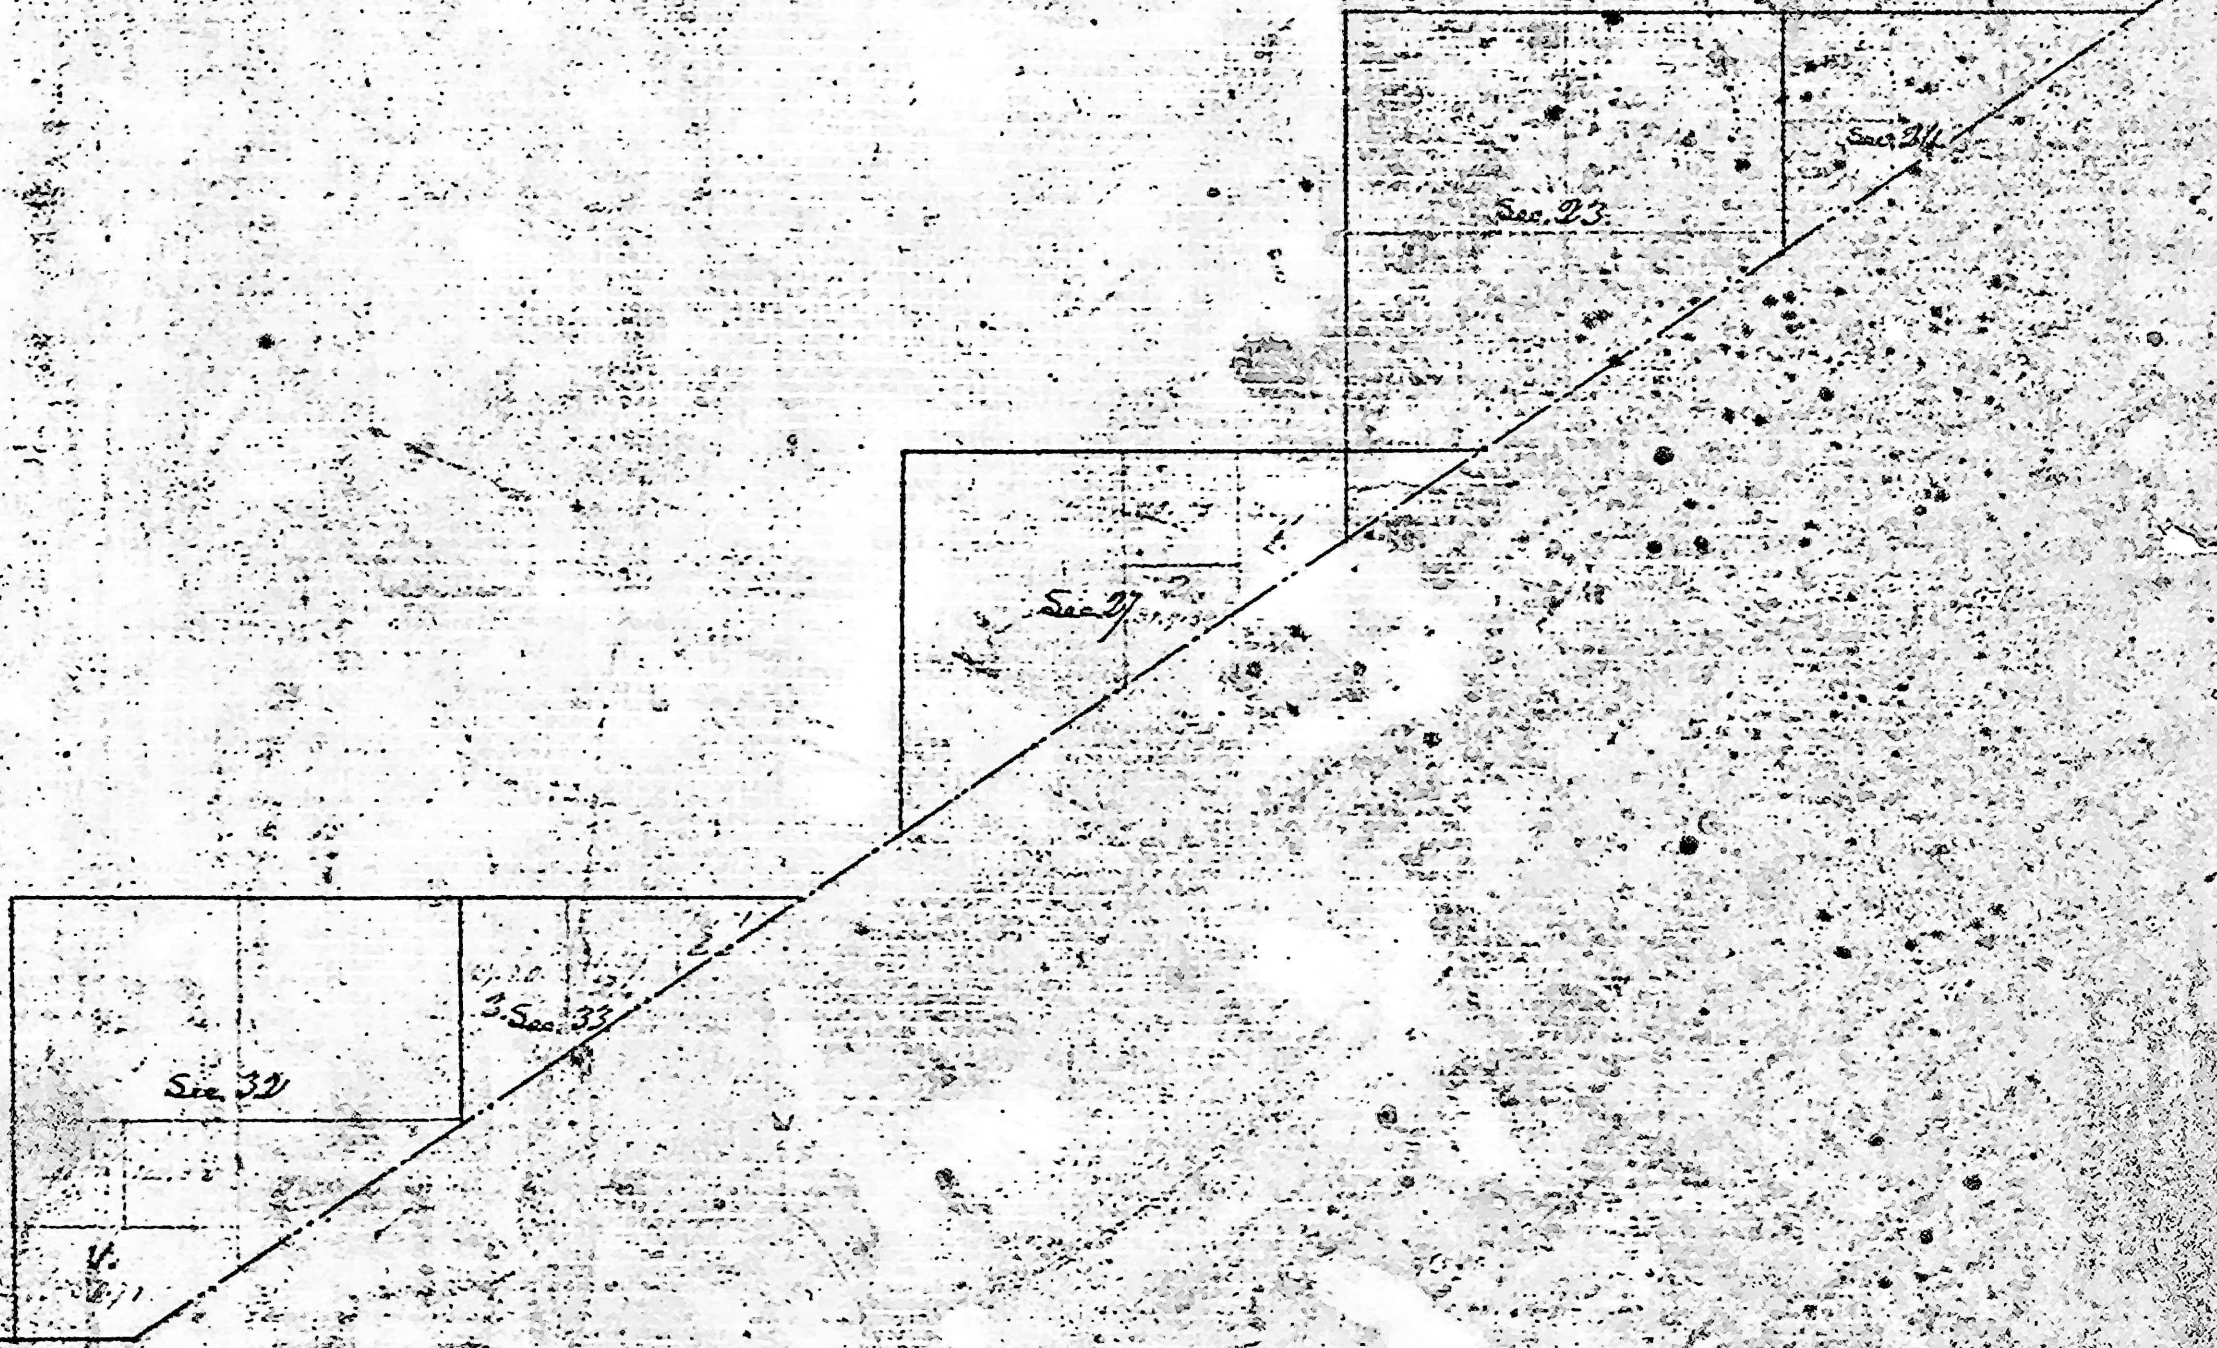


A copy of the Original Subdivisions of fractional sections
made under the provisions of the Act of 5th Sept. 1852
Surveyor Genl's Office
Genevieve Aug. 28. 1853



M. T. Williams
Sur. Genl.


22 N, 10 E 9th Sec

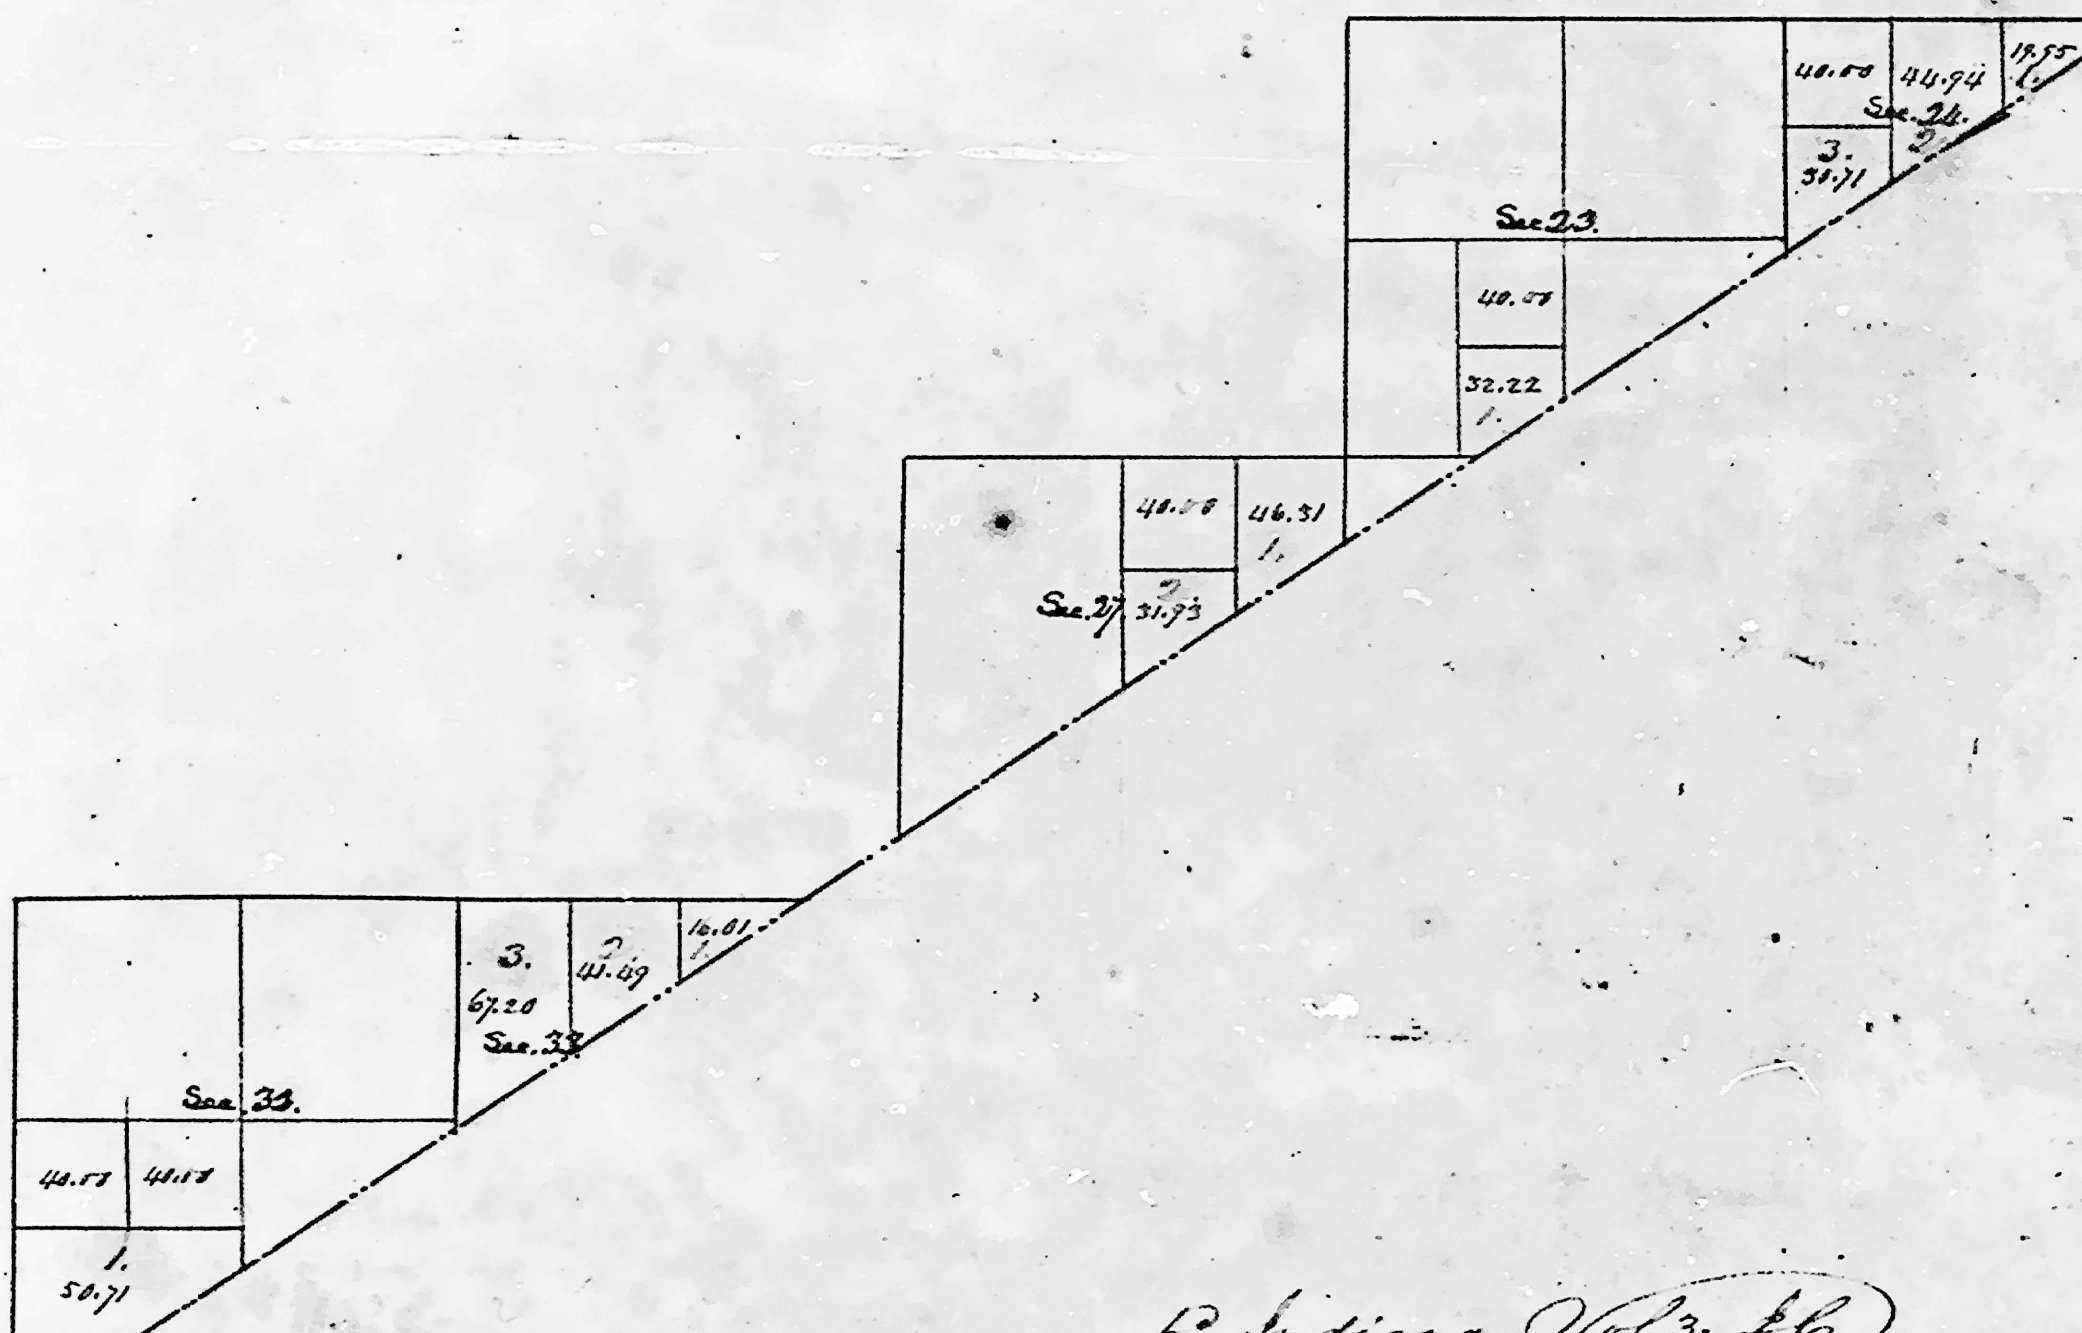

cont. Indiana Vol 3. 16


A copy of subdivisions of fractional sections made
under the provisions of the Act of the 5th April 1832.
To Sur: Genl. Office }
Min. Sept 10. 1833. } M. T. Williams.
Sur. Genl.

Township N^o 22 N. Range 14 E.
T^h Meridian.

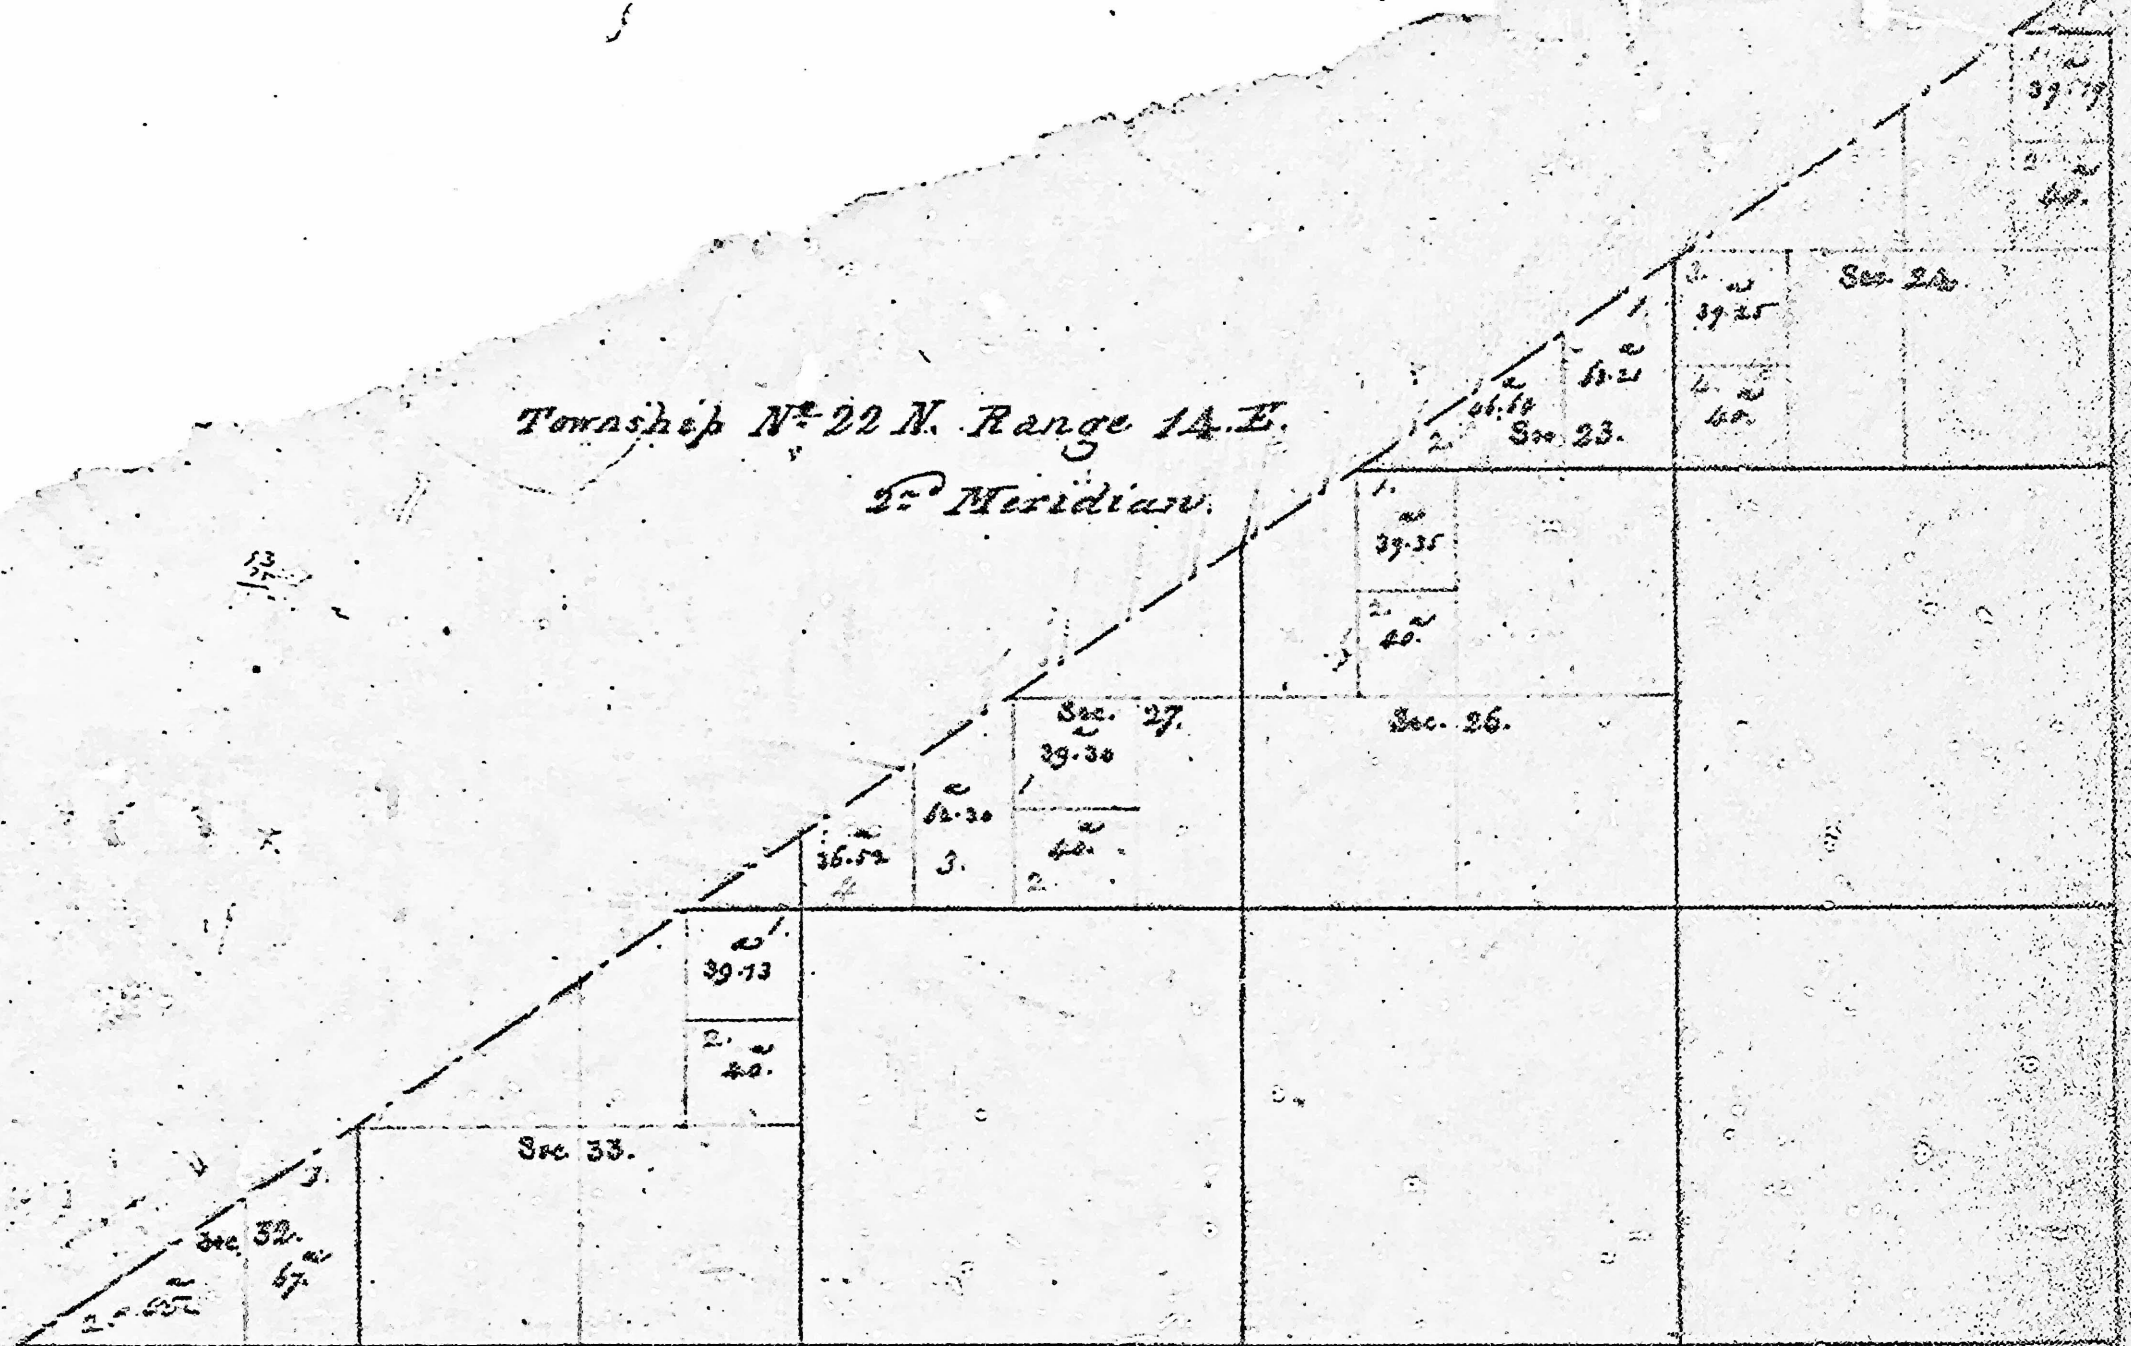

Township N^o 22 N. Range N^o 14 E. 2nd Mer. (Indiana.)

IND

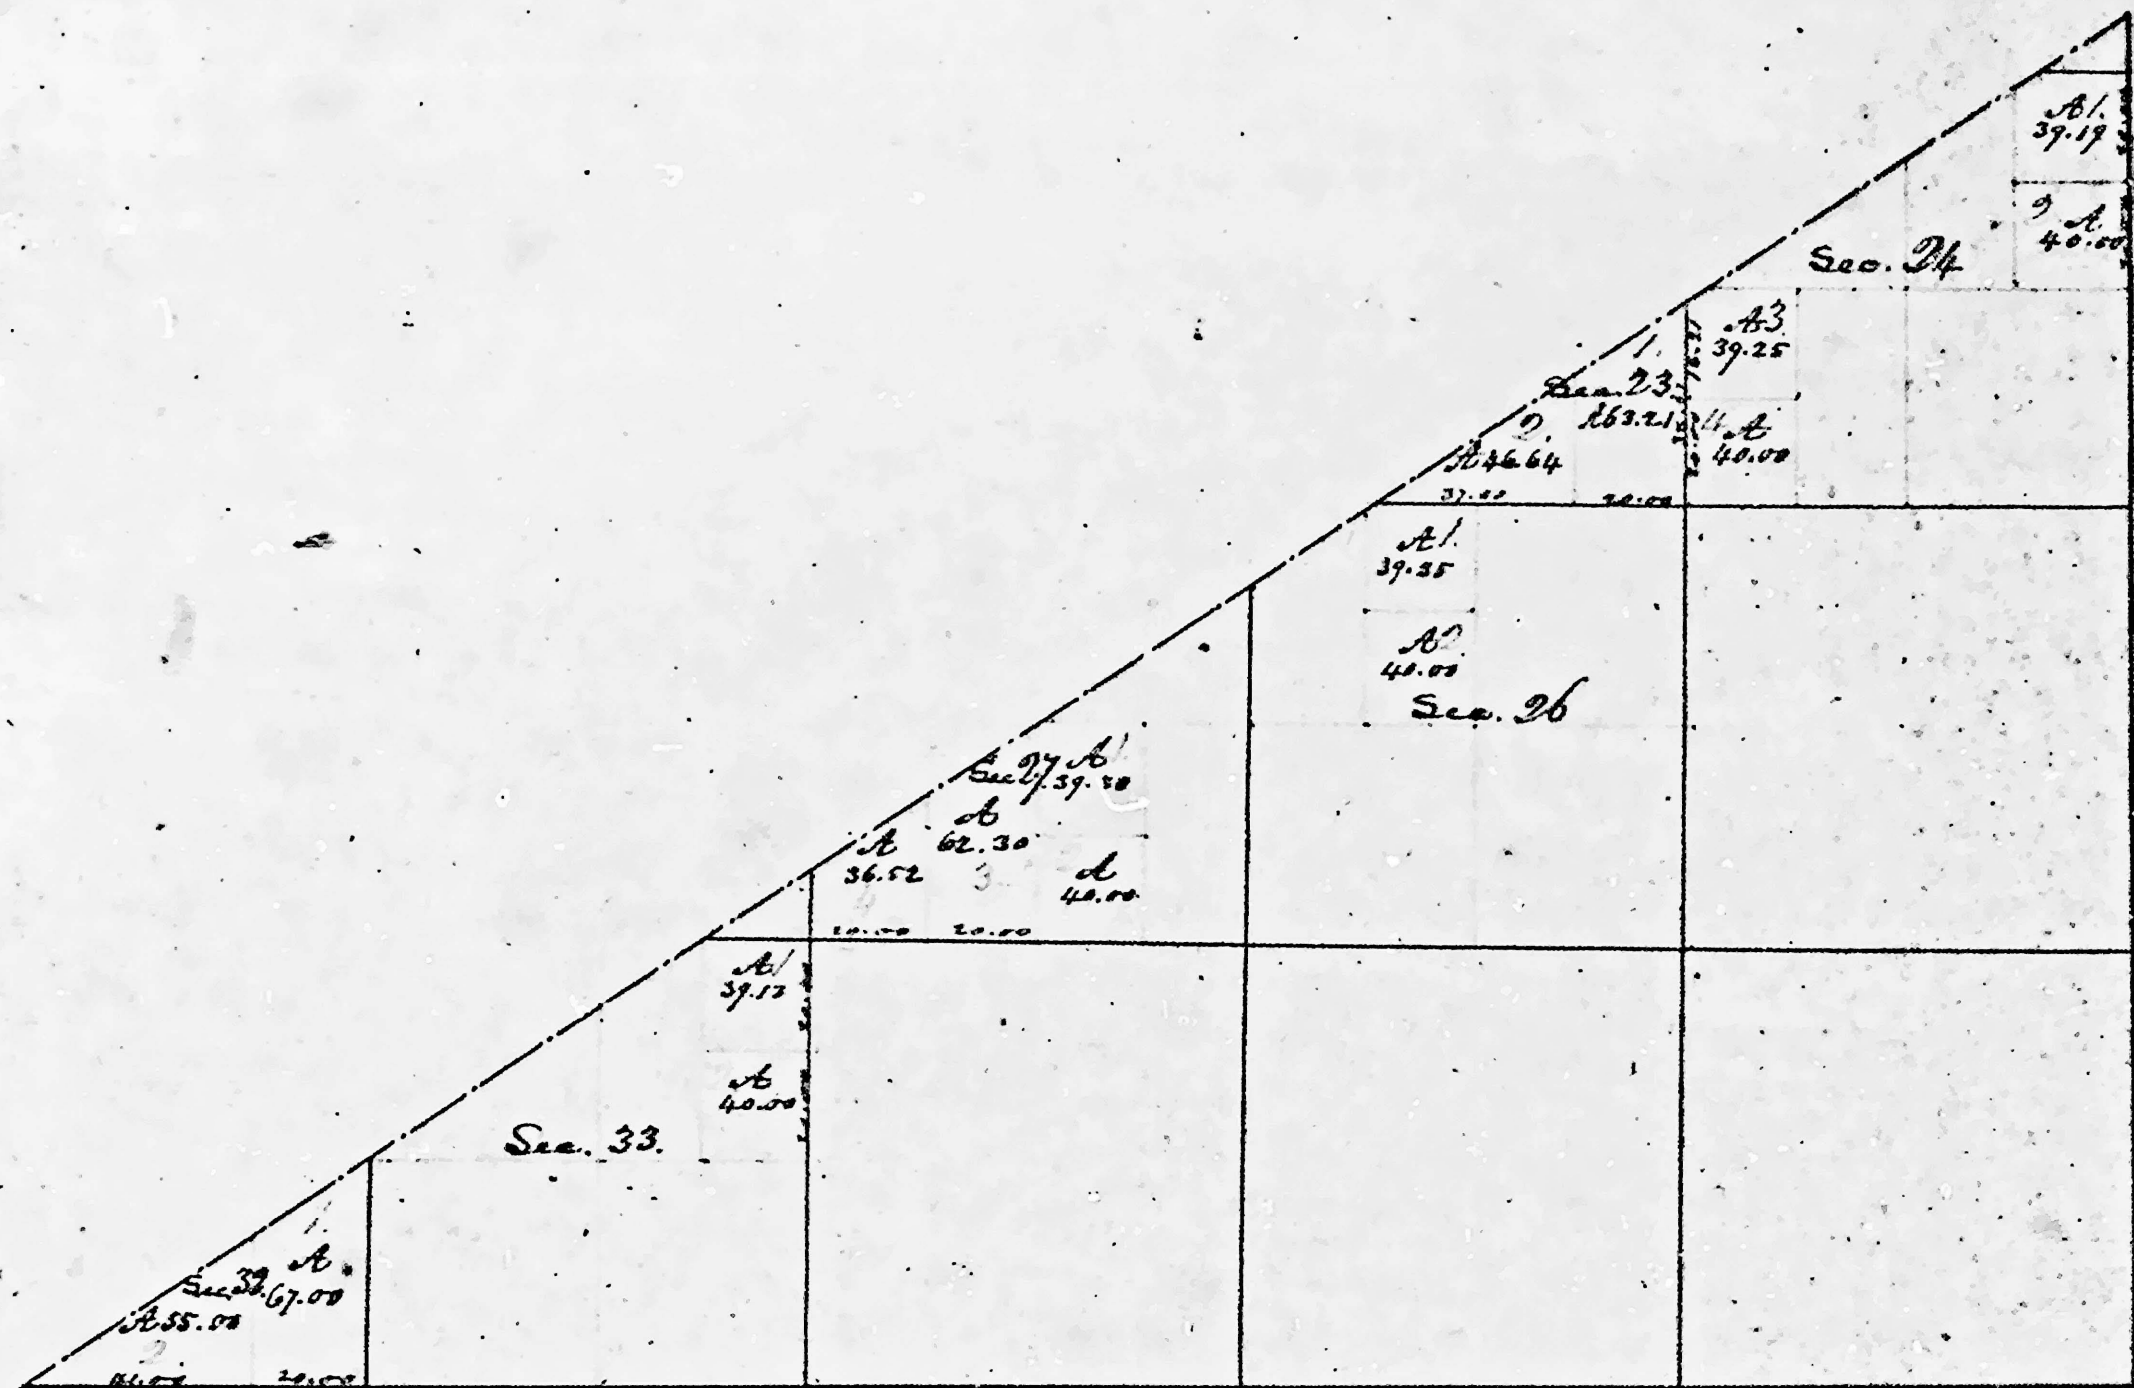

The foregoing subdivisions of fractional sections are truly copied from the Original plat in this Office.

Surveyor General's Office
Cincinnati, Dec. 11. 1874

M. T. Williams
Sur. Genl.

IND




IND

Fractional Sections in Cincinnati District

Township N. 22 N., Range N. 14 E. 2. mi. ✓

Townships 22 P 23 N., Range 15 E. 2. mi. ✓





Township N. 21 N., Range N. 15 E. 2. mi. ✓

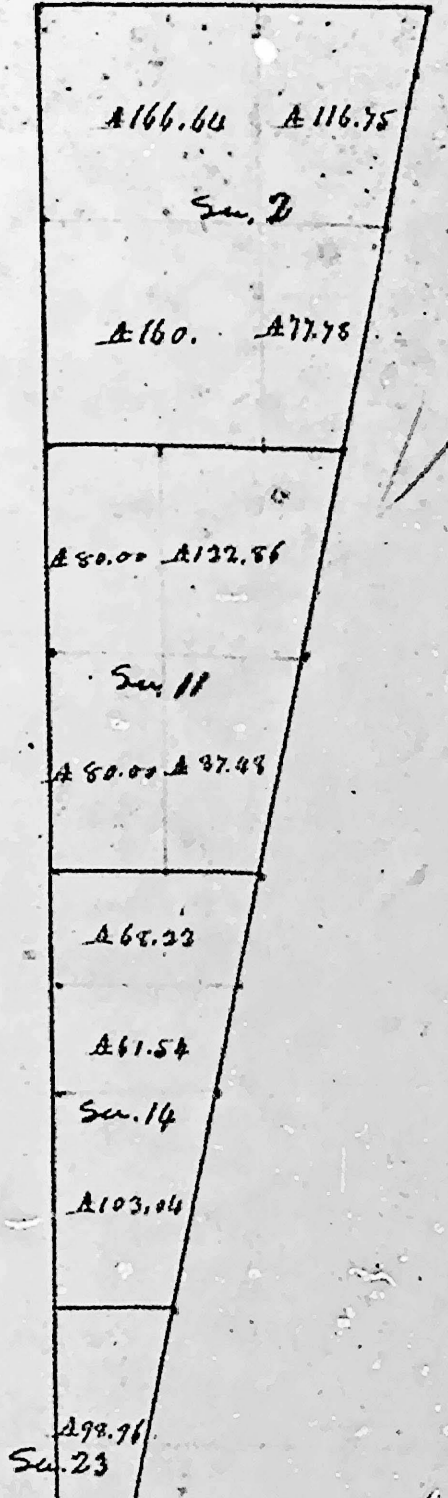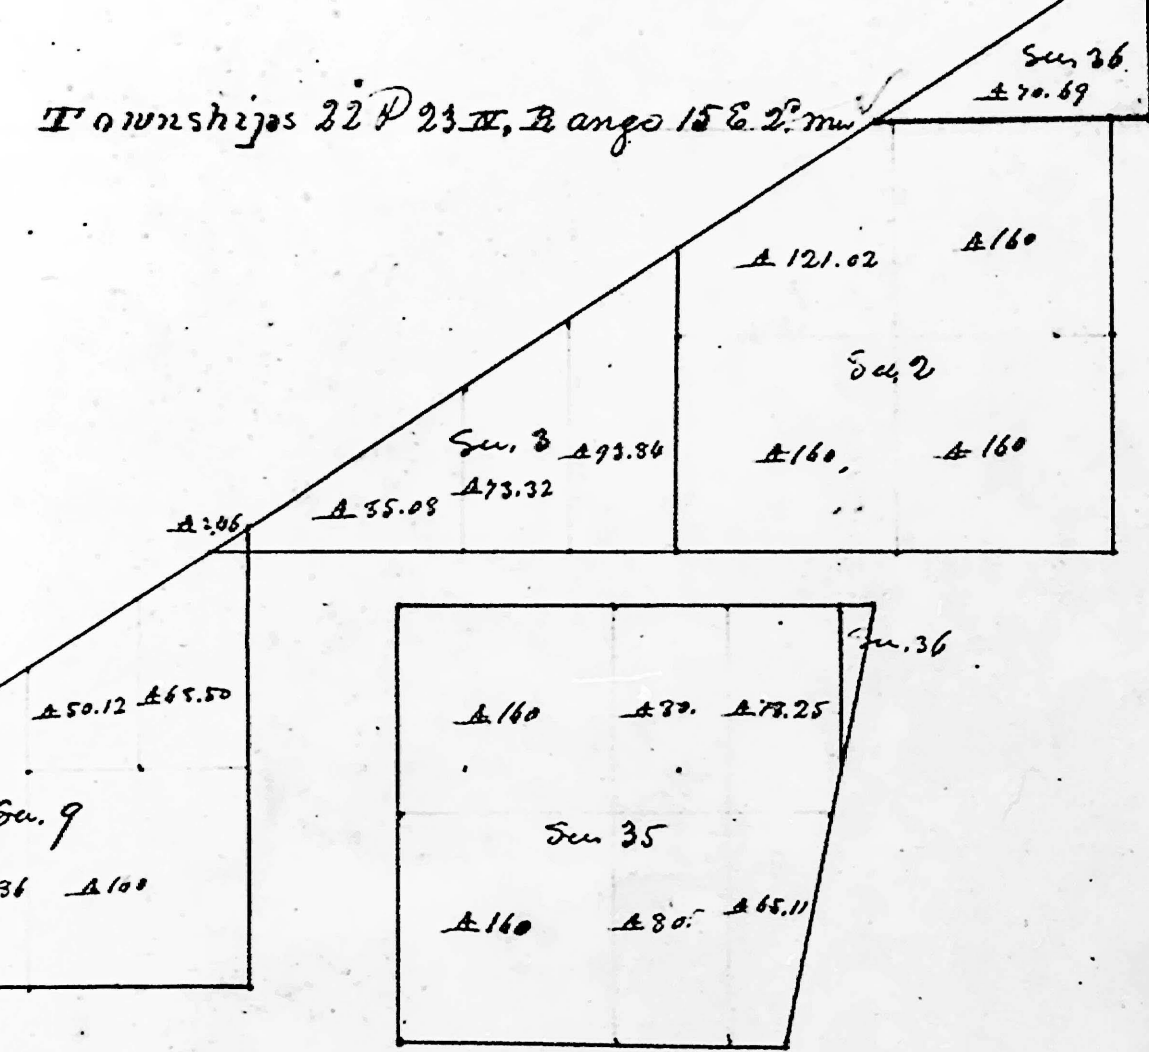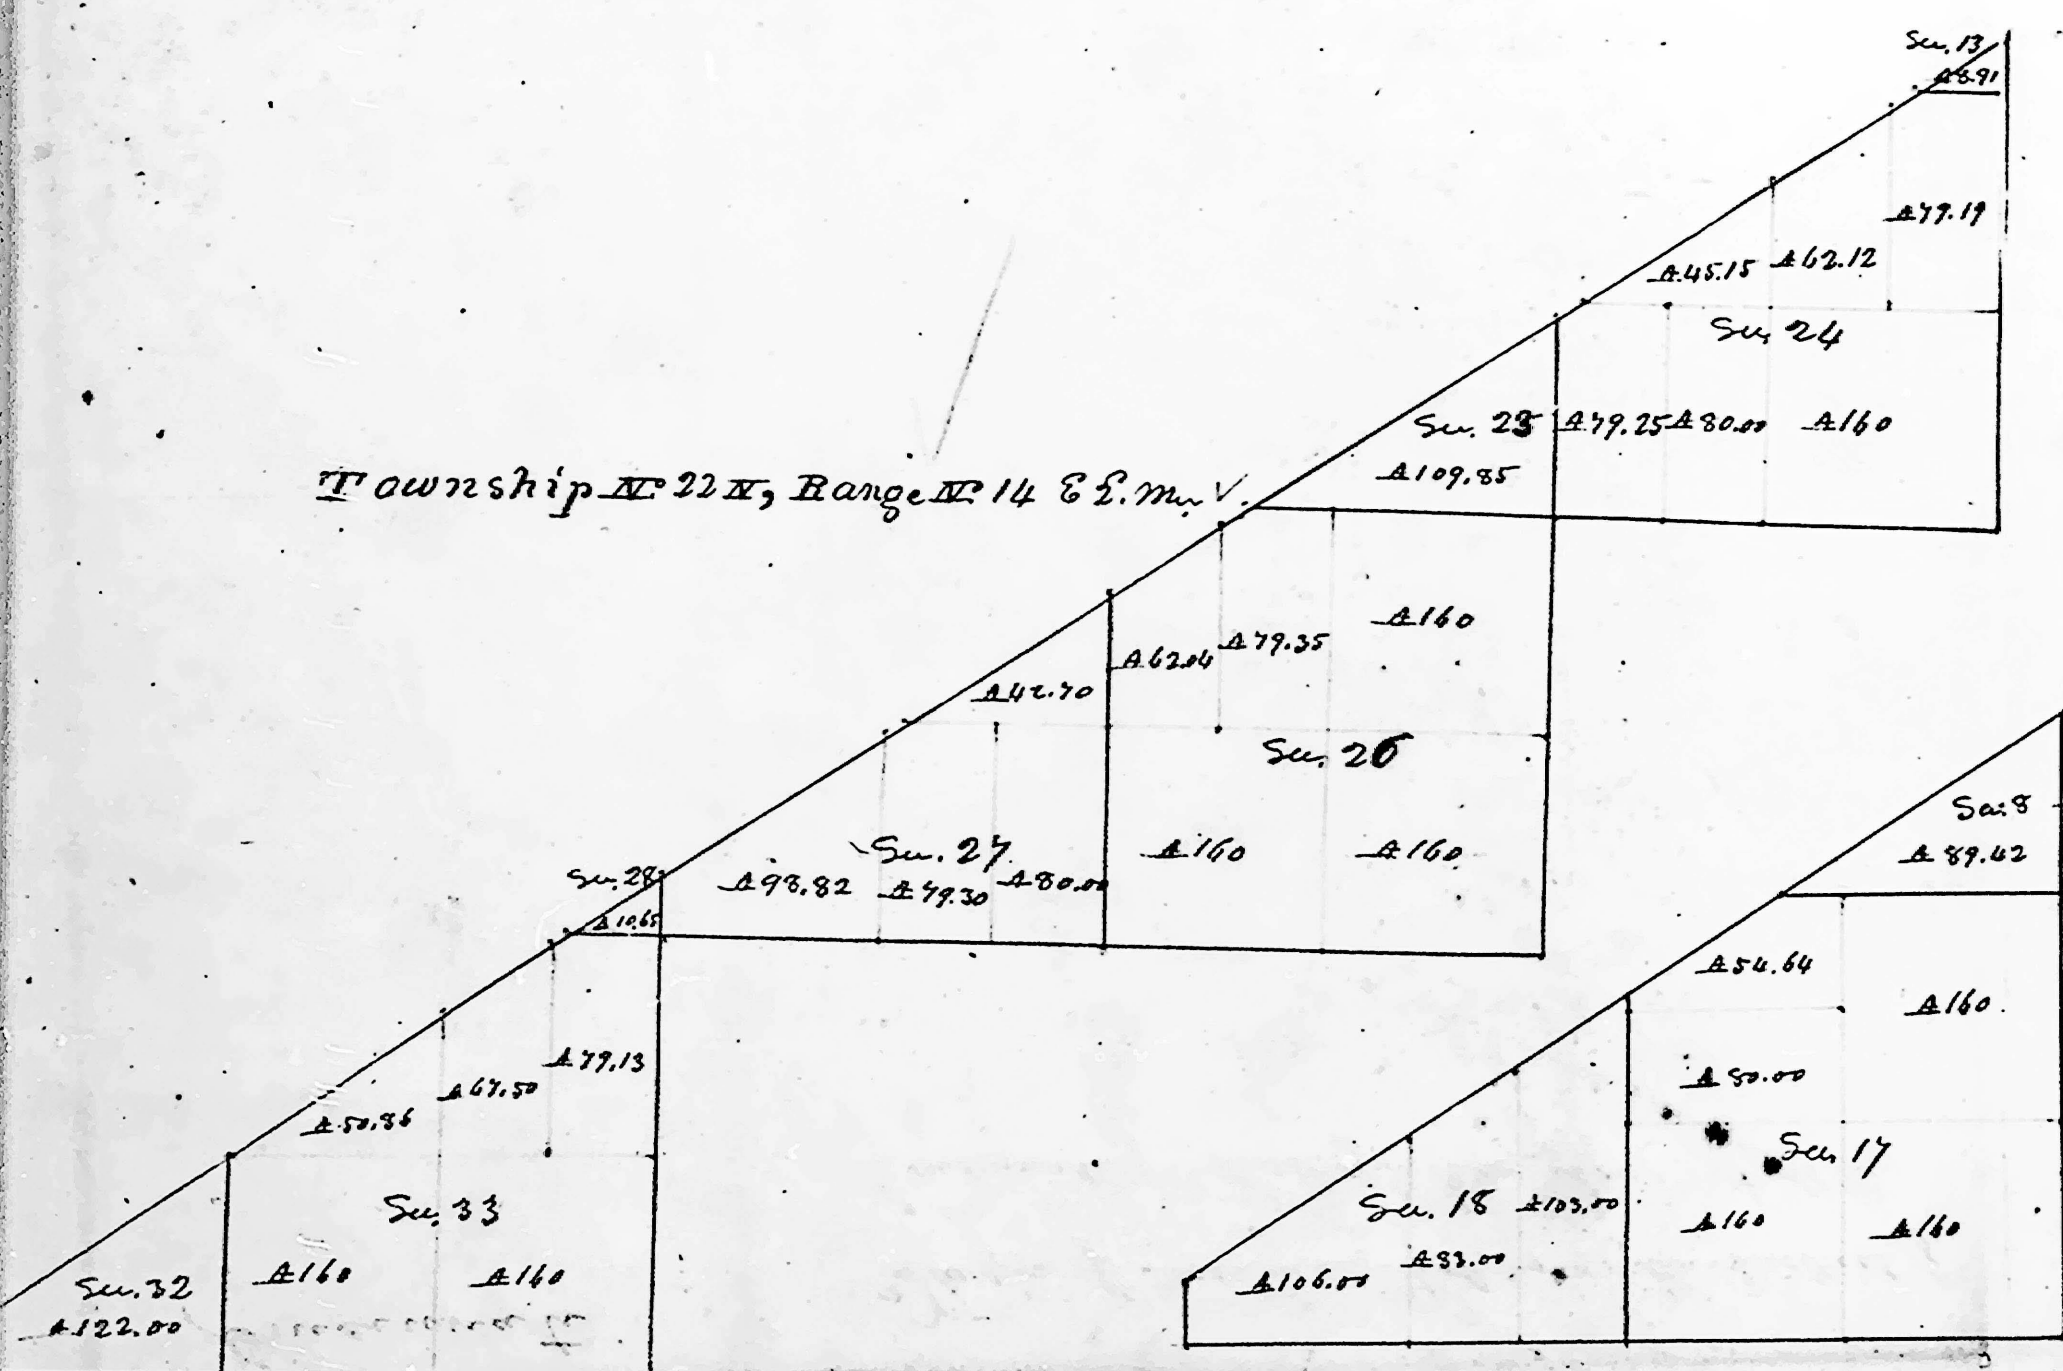


Township N. 18 N., Range N. 15 E. 2. mi. ✓

Township N. 10 N., Range N. 12 E. 2. mi. ✓

Township N. 2 Range N. 14 Miami R. ✓

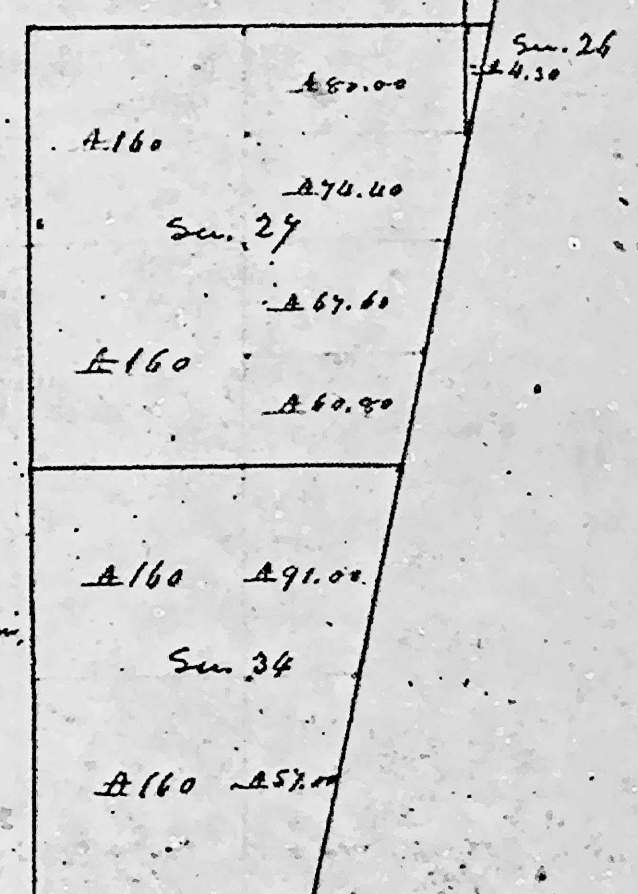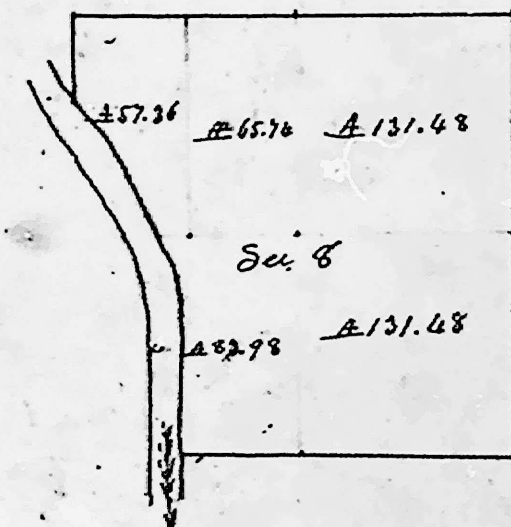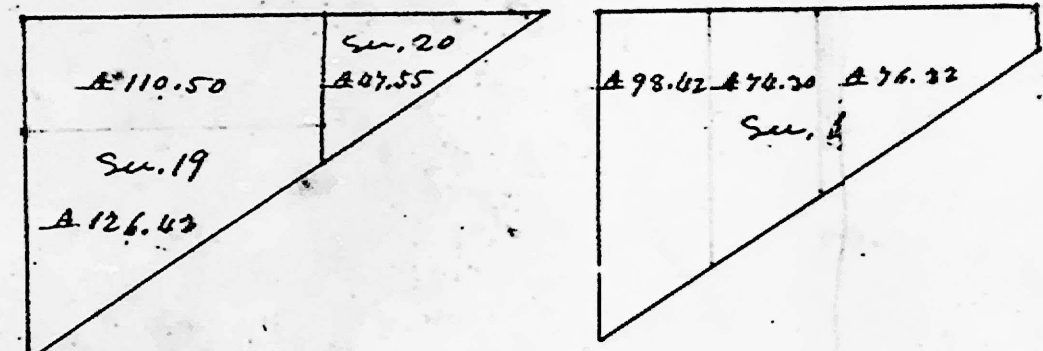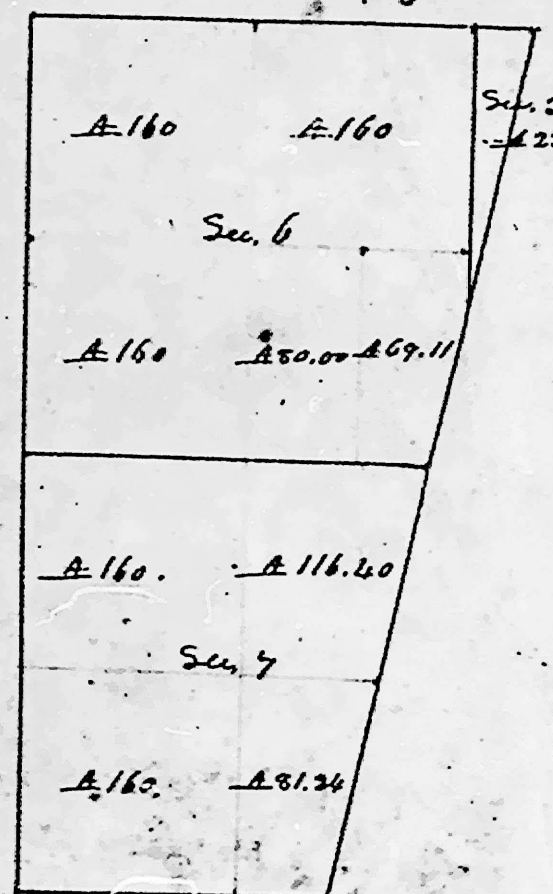


Township N. 7 Range N. 8 head of L. Miami. ✓

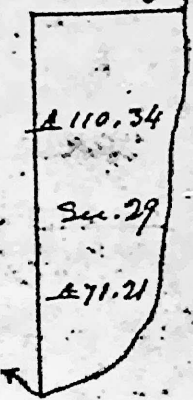

Township N° XXII North, Range N° XIV East 2^d Mer.

1709-3

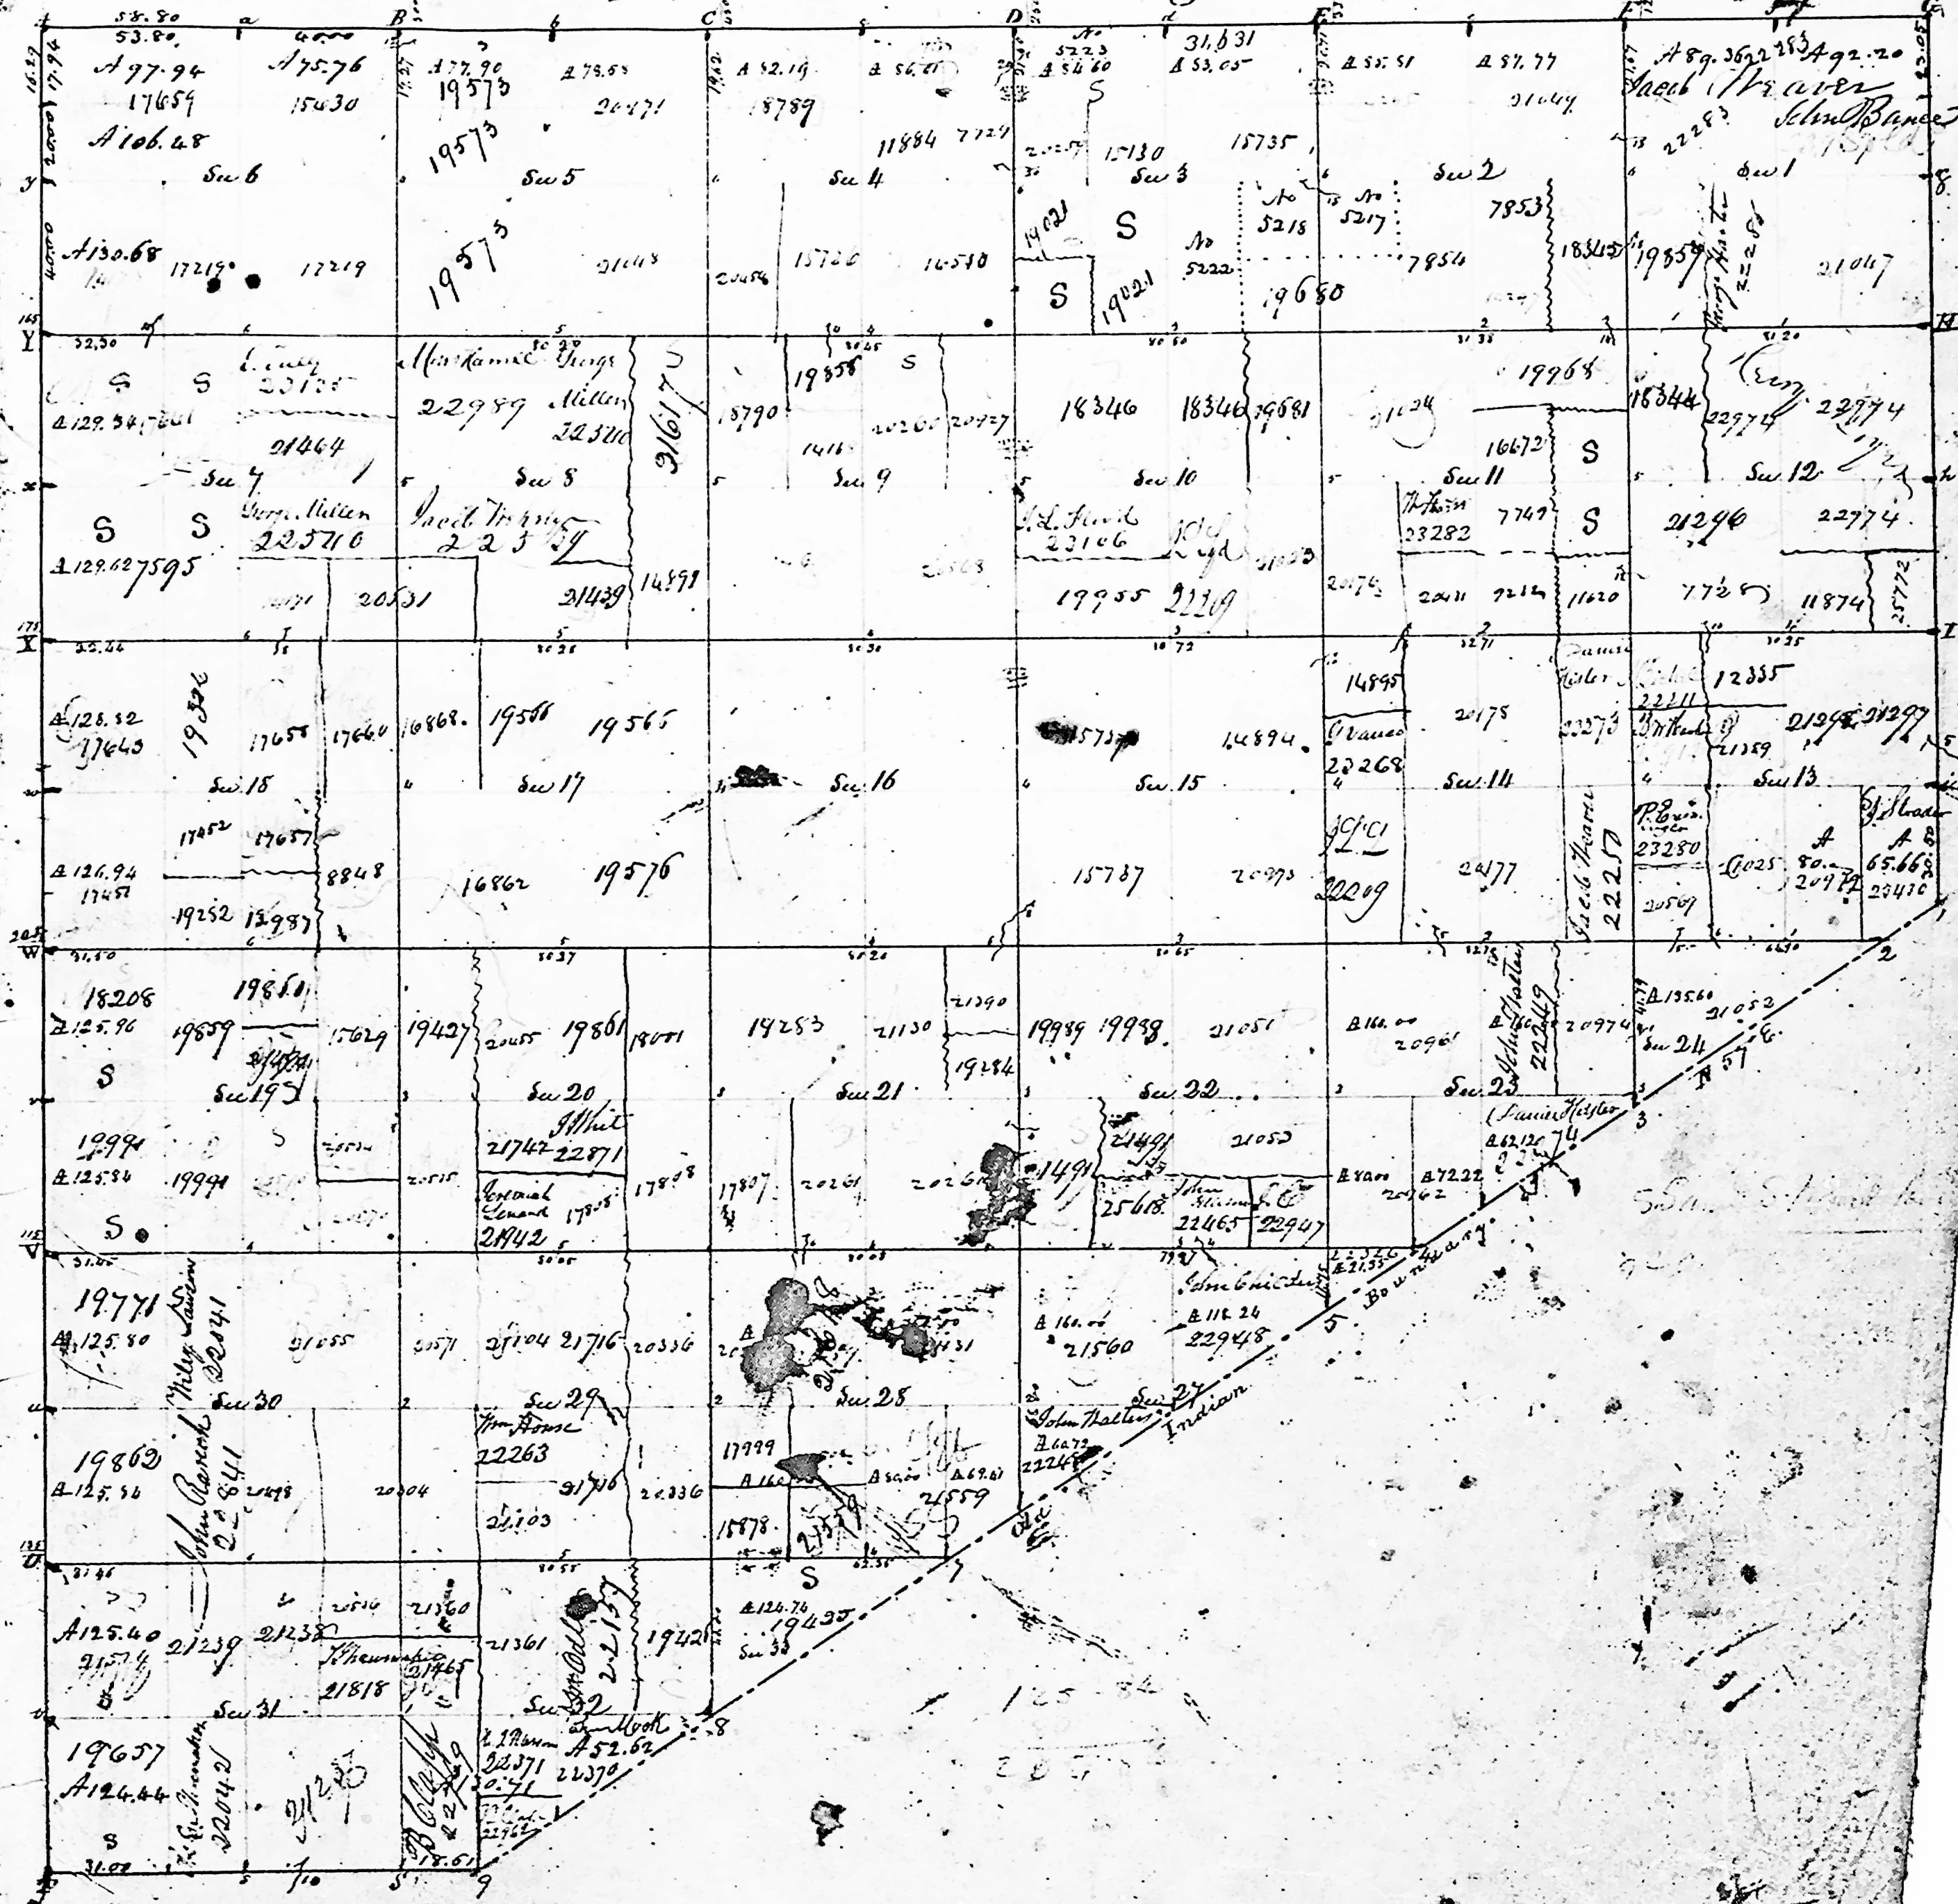

A true copy of the original plat filed in this office
 Surveyor General's Office
 March 8th 1823